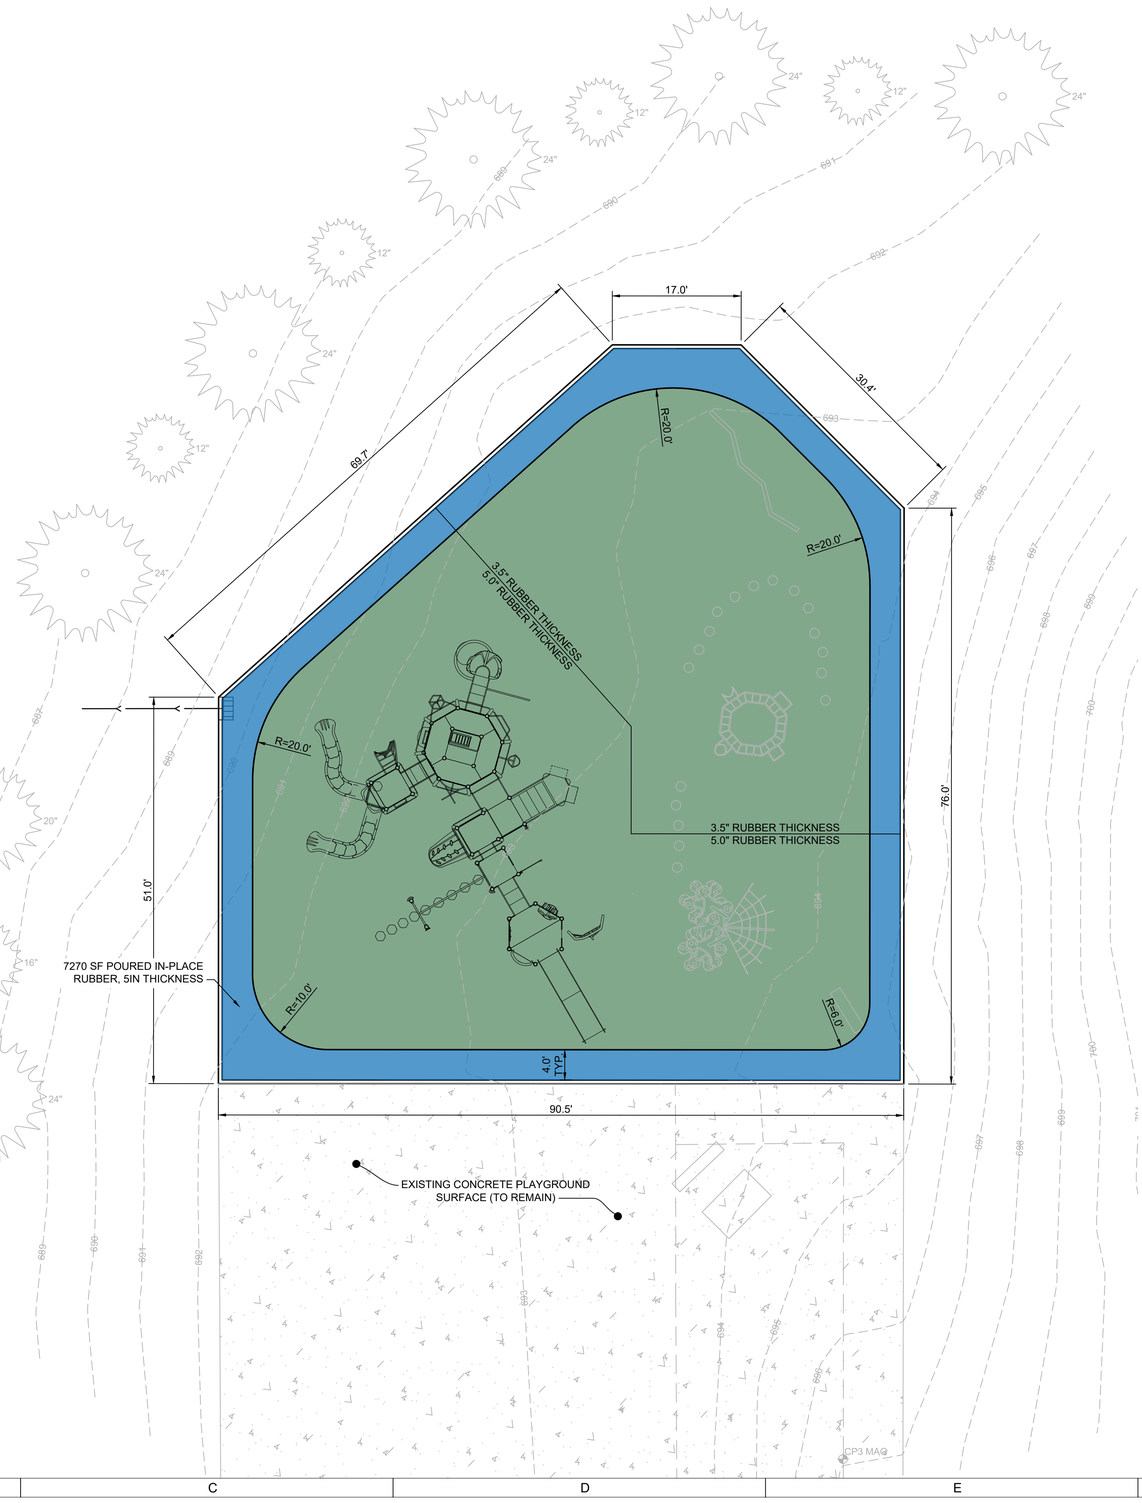


P:\Projects\MO\321654\Deliverables\Drawings\1_Civil\C103 Rubber Plan.dwg
Printed: 5/18/2022 4:55:19 PM

SHIVEHATTERY
ARCHITECTURE + ENGINEERING
2144 56th Avenue West | Bettendorf, Iowa 52722
563.635.7300 | www.shive-hattery.com
Iowa | Illinois | Indiana | Nebraska | Wisconsin
Illinois Firm Number: 184-000214

SEAL

# CCSD WHITTIER PLAYGROUND REPLACEMENT

CLINTON COMMUNITY SCHOOL DISTRICT

CLINTON, IOWA

DRAWN: ZAK
APPROVED: GJS
ISSUED FOR: CONSTRUCTION
DATE: 05/18/2022
PROJECT NO: 321654O
FIELD BOOK: ---
CLIENT NO: ---

## RUBBER SURFACING PLAN

C103